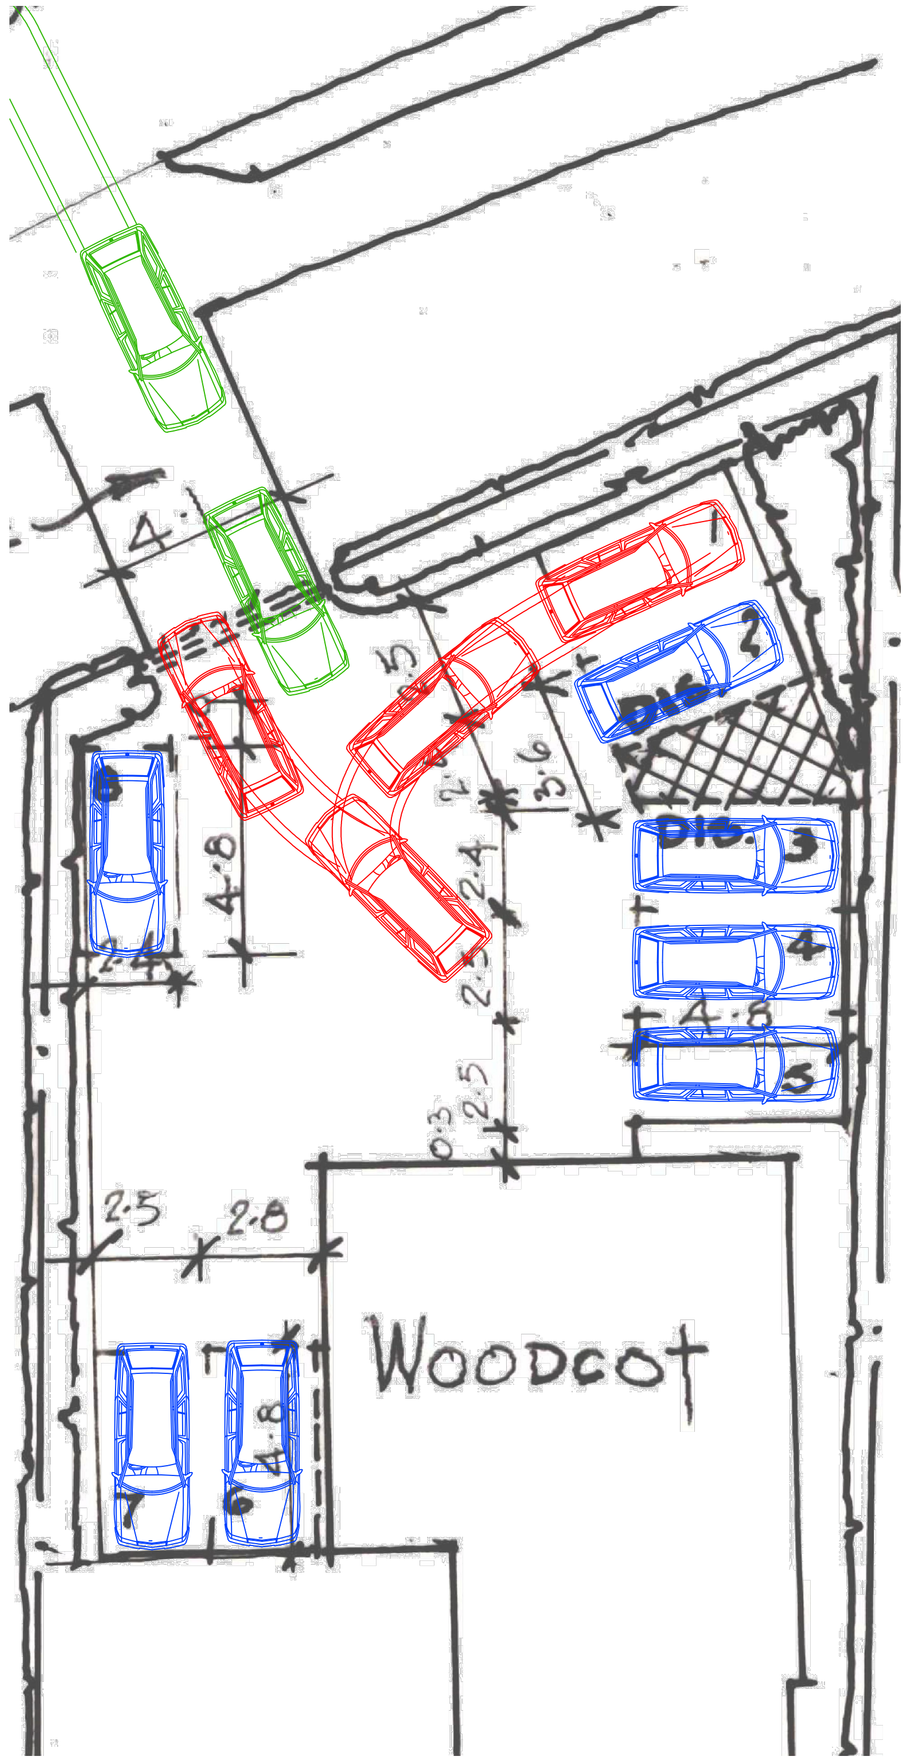

Space 1

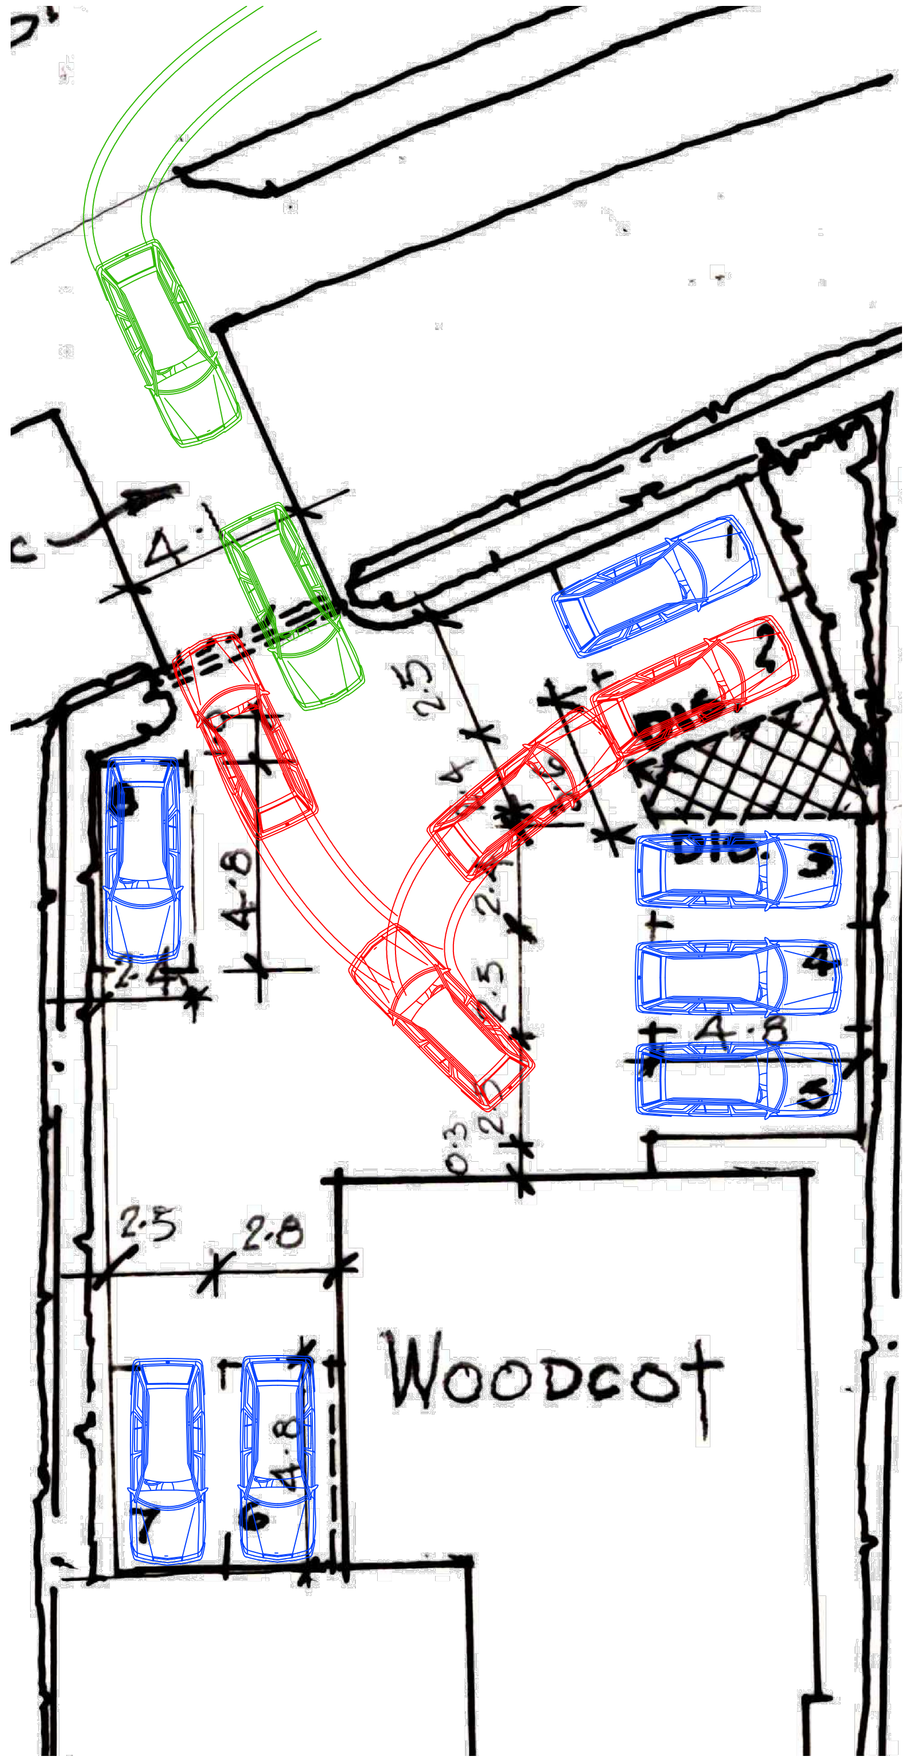

Space 2

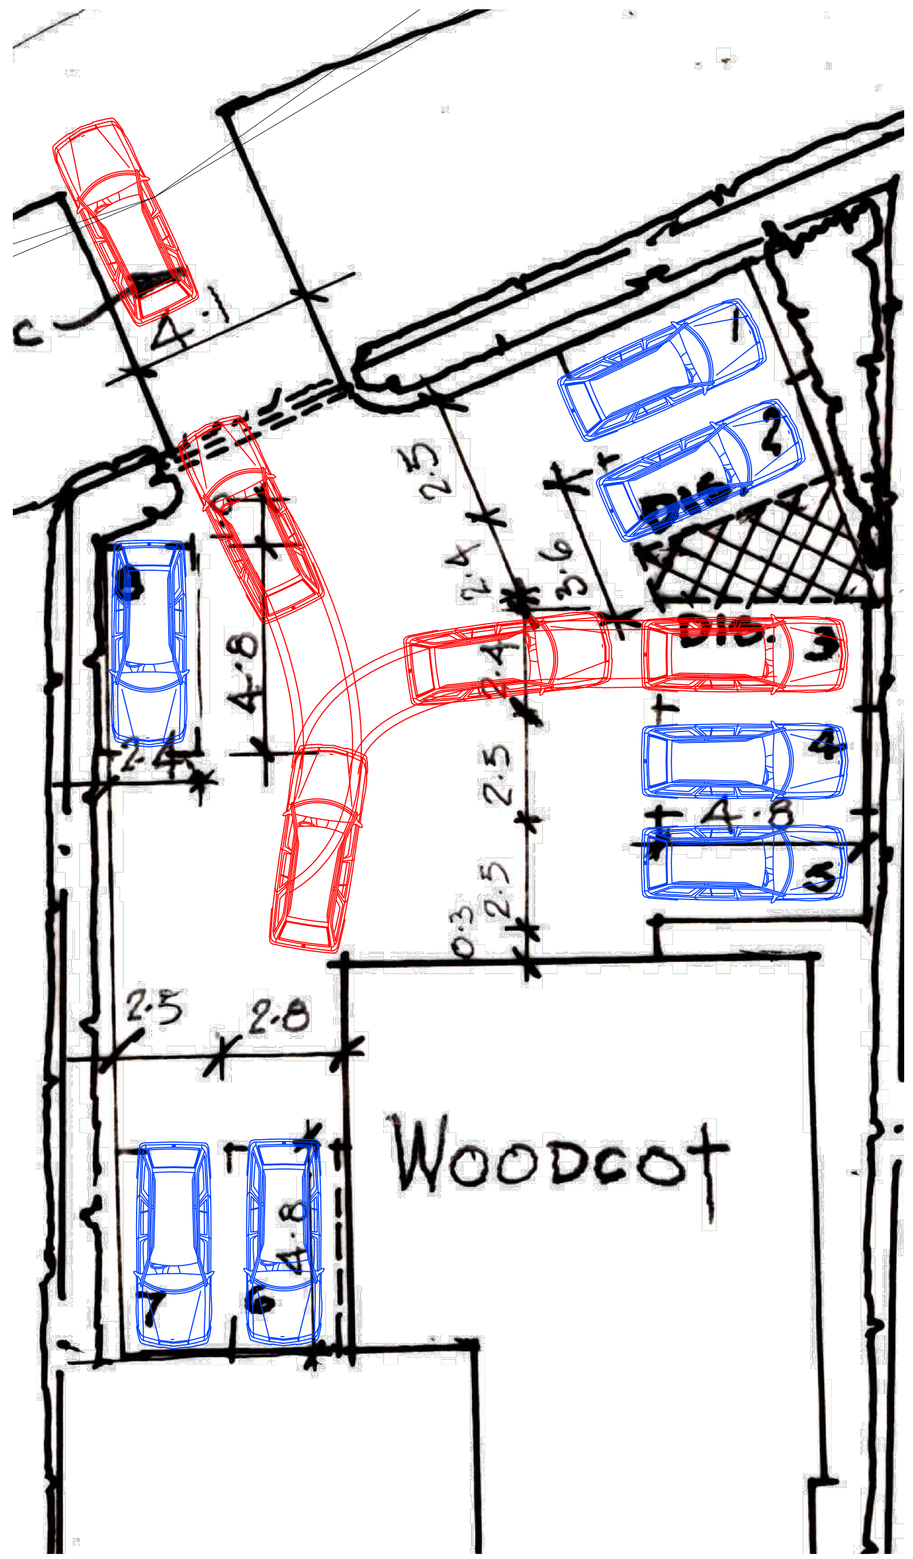

Space 3

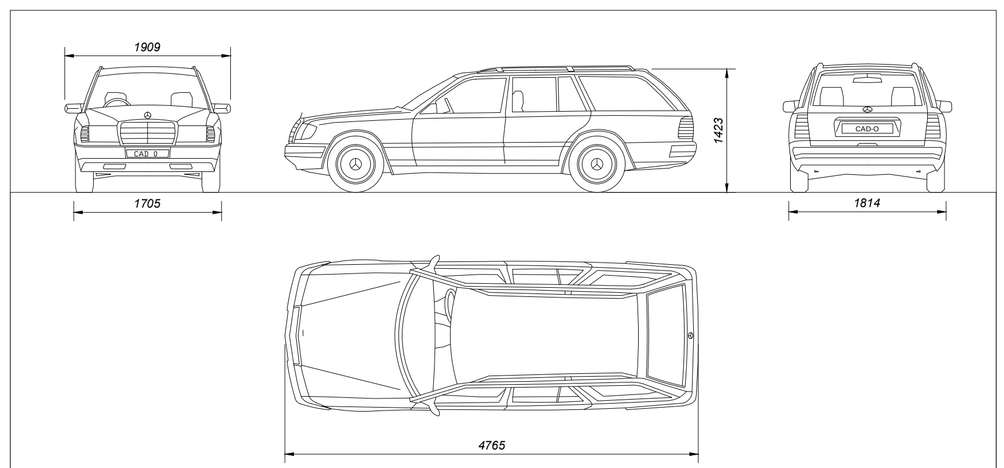

Mercades Benz E200 Estate - Scale 1:50

Scale Bar 1:100 — 0 1000 3000 5000 10000 Millimeters

Drawing Revisions

ISSUE	DATE	REVISION	BY
Rev A	28/03/23	Vehical profile box added	GS
Rev B	19/07/23	Incoming vehical shown	GS

General Notes

This drawing is to be read in conjunction with the standard technical specification and other documentation as deemed necessary.

SETTING OUT:
All dimensions are taken from brickwork / blockwork face and plasterboard face of stud partitions

Do Not Scale!
All Dimensions Are In Millimetres Unless Otherwise Stated
If In Doubt Ask!

PROJECT:
Woodcot
Yokesford Hill, Belbins
Romsey

DRG TITLE:
Spaces 1, 2 & 3.
Vehical Tracking

JOB NO:	DRG NO:	REV:
WYBR	TRWYB 001	B

SCALE:	DRN BY:
1:100 (A1)	GWS
DATE: 01/2023	CKD BY:

Drawing produced for:

JON DALE ARCHITECT LTD.
Jon Dale RIBA 12 Crestwood View, Eastleigh, Hampshire, SO50 4NF
Tel: 07787 575126 E-mail: jondalearchitect@gmail.com

This drawing is copyright ©